Public Works. Canada.

GEORGIAN BAY SHIP CANAL

ESTIMATE PLAN

HULL LOCK №1 TO HULL LOCK №2

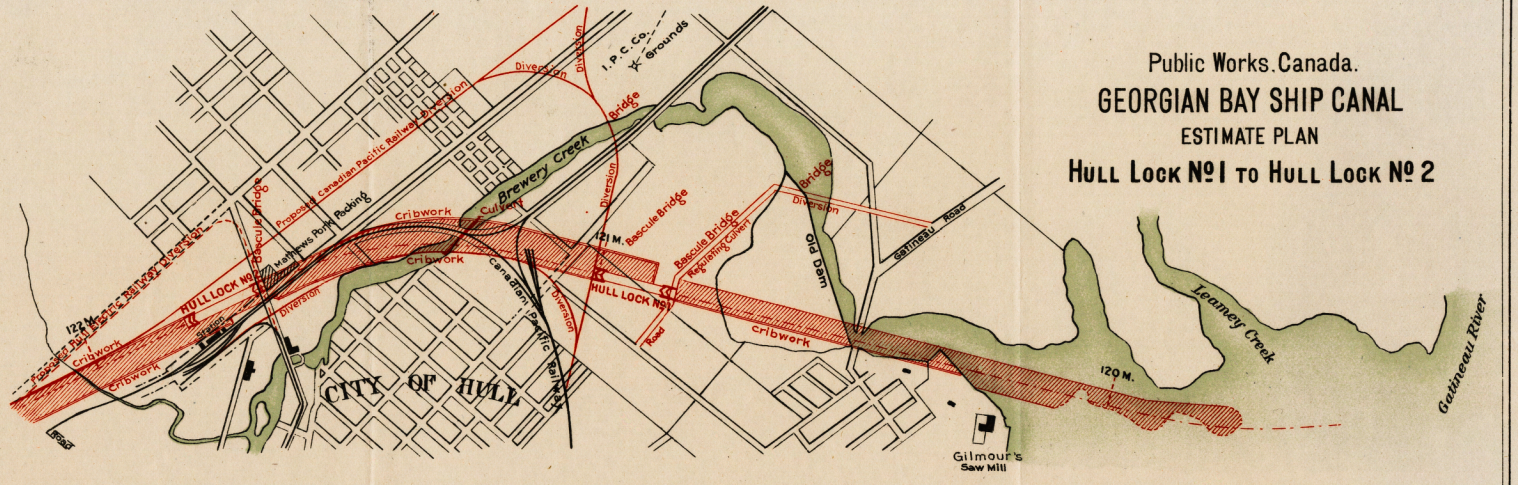

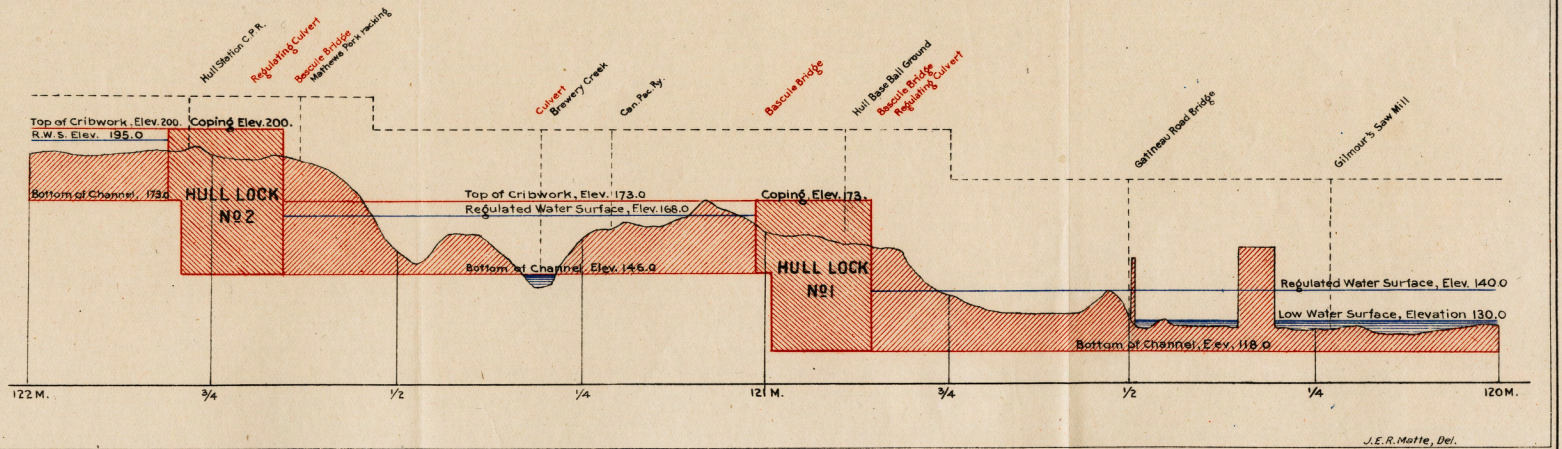

J.E.R. Motte, Del.